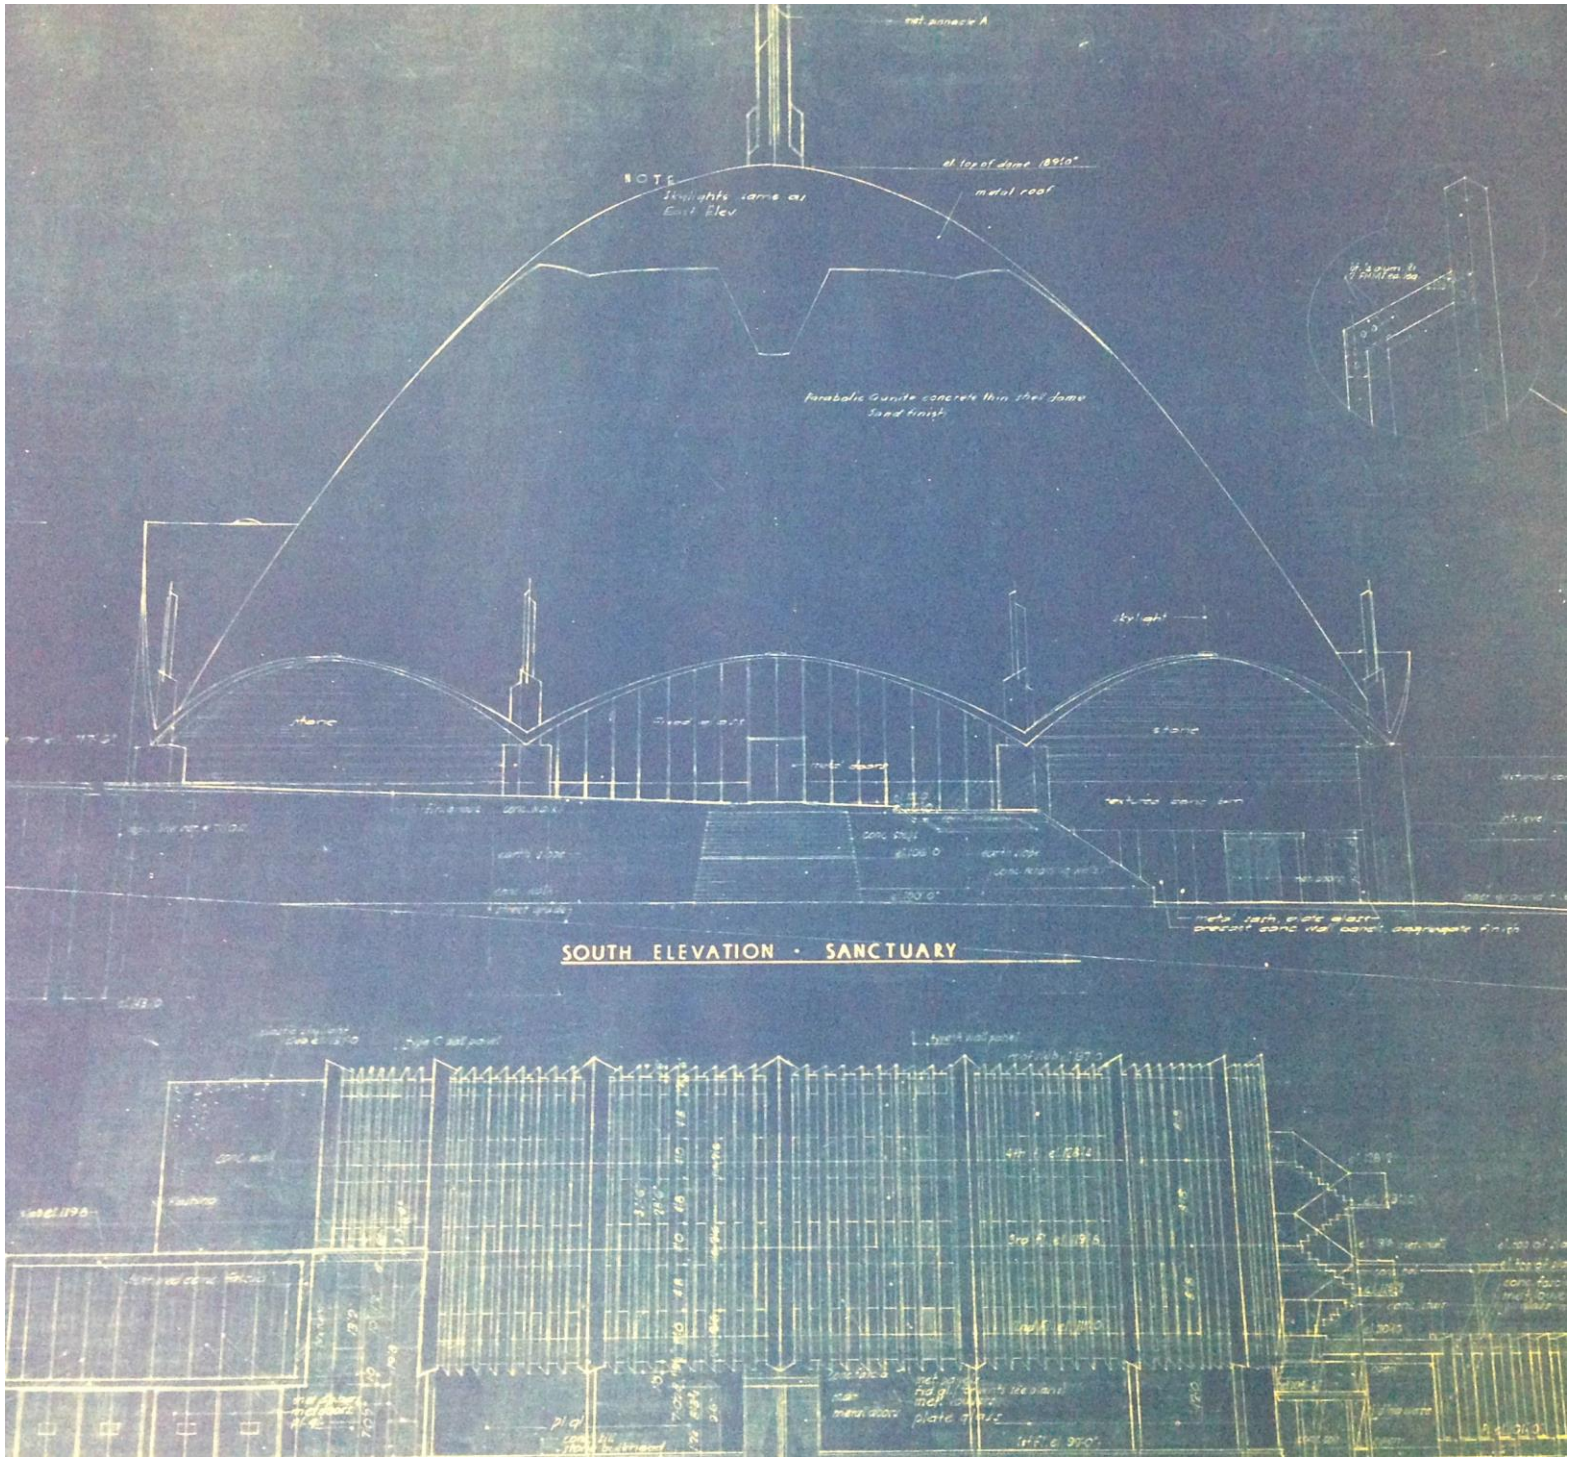
NOTE
Skylights same as East Elev
metal roof
Parabolic Gunite concrete thin shell dome
Sand finish
skylight
SOUTH ELEVATION · SANCTUARY