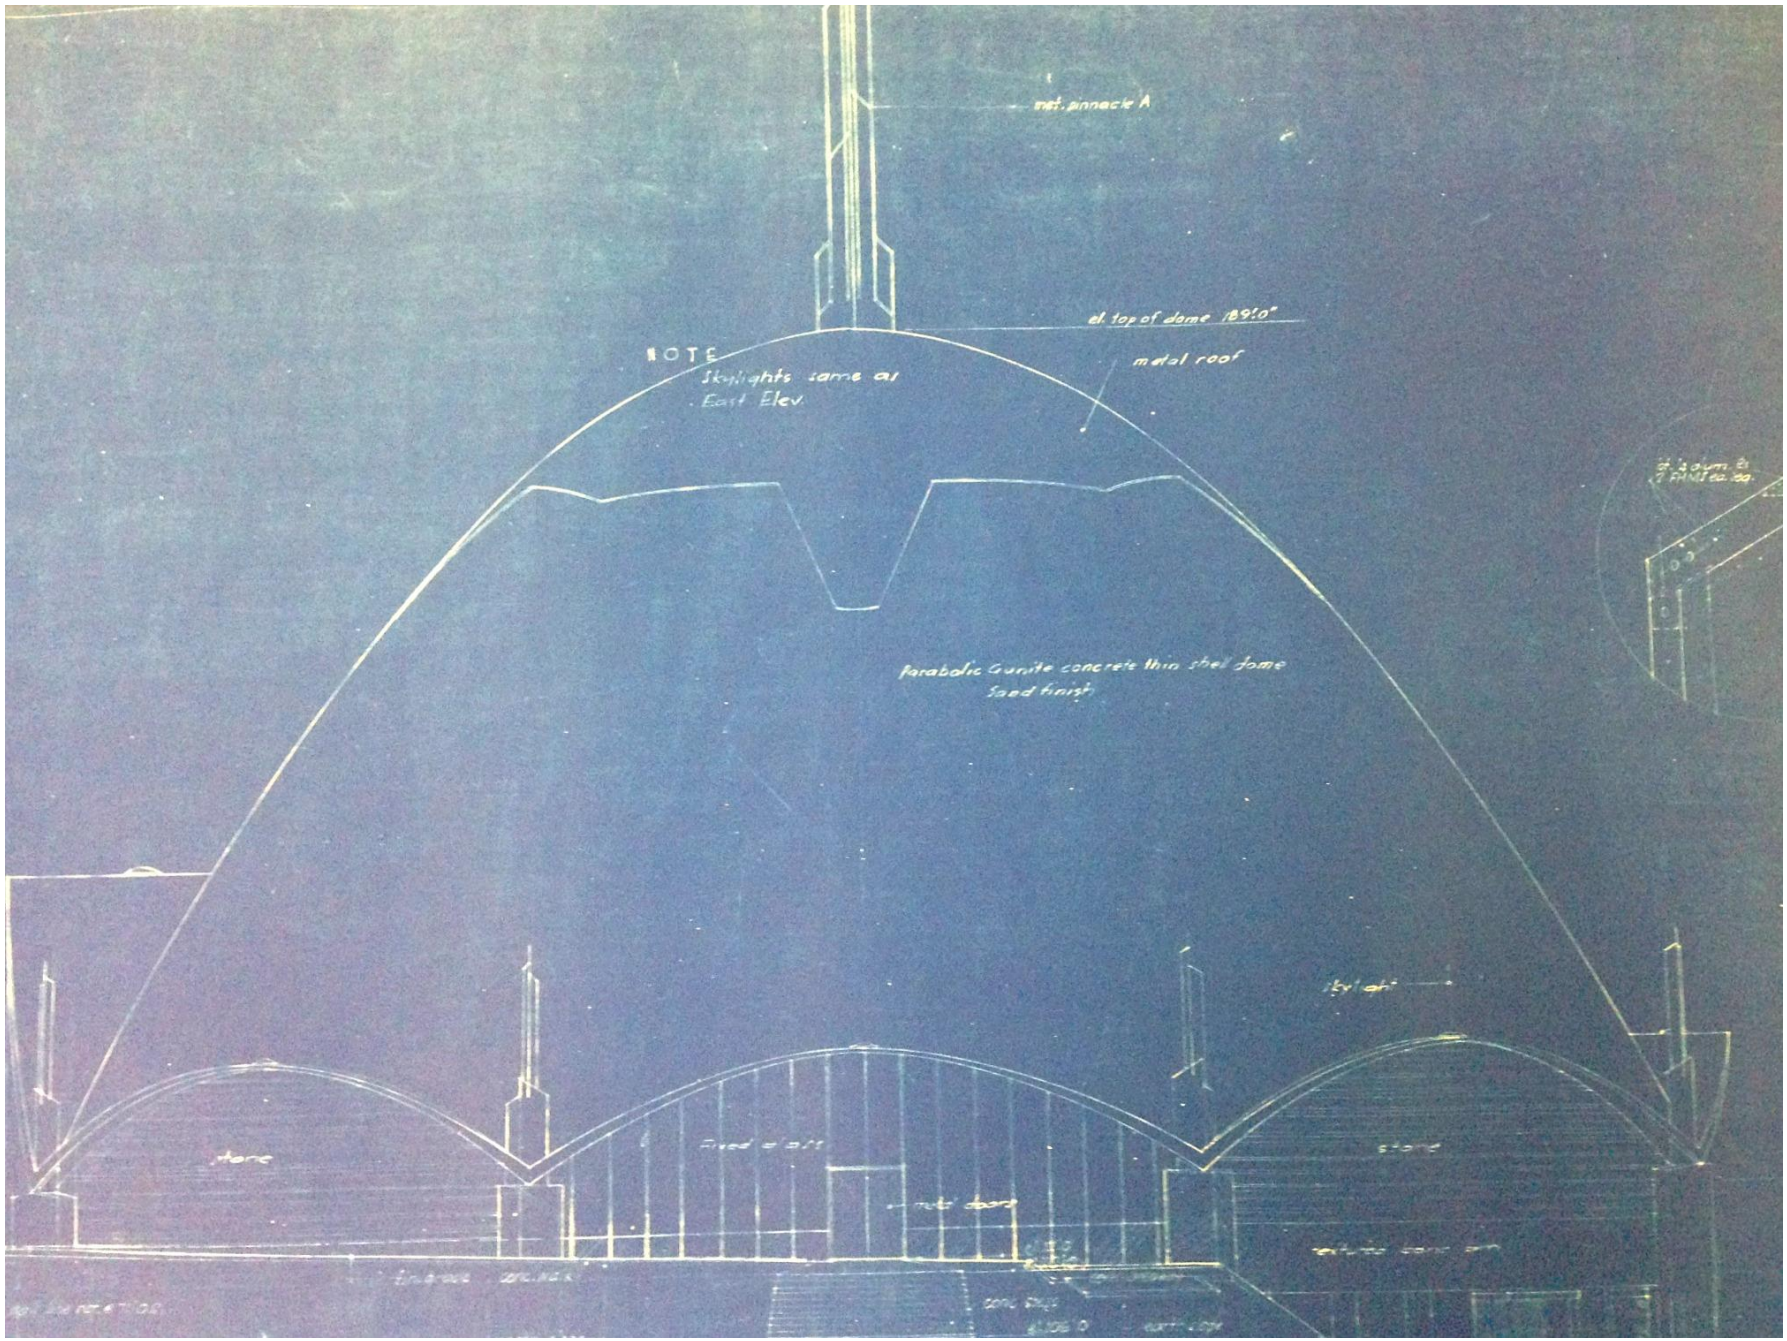
met. pinnacle A
el. top of dome 189'0"
NOTE
Skylights same as
East Elev.
metal roof
parabolic Gunite concrete thin shell dome
Sand finish
skylight
stone
stone