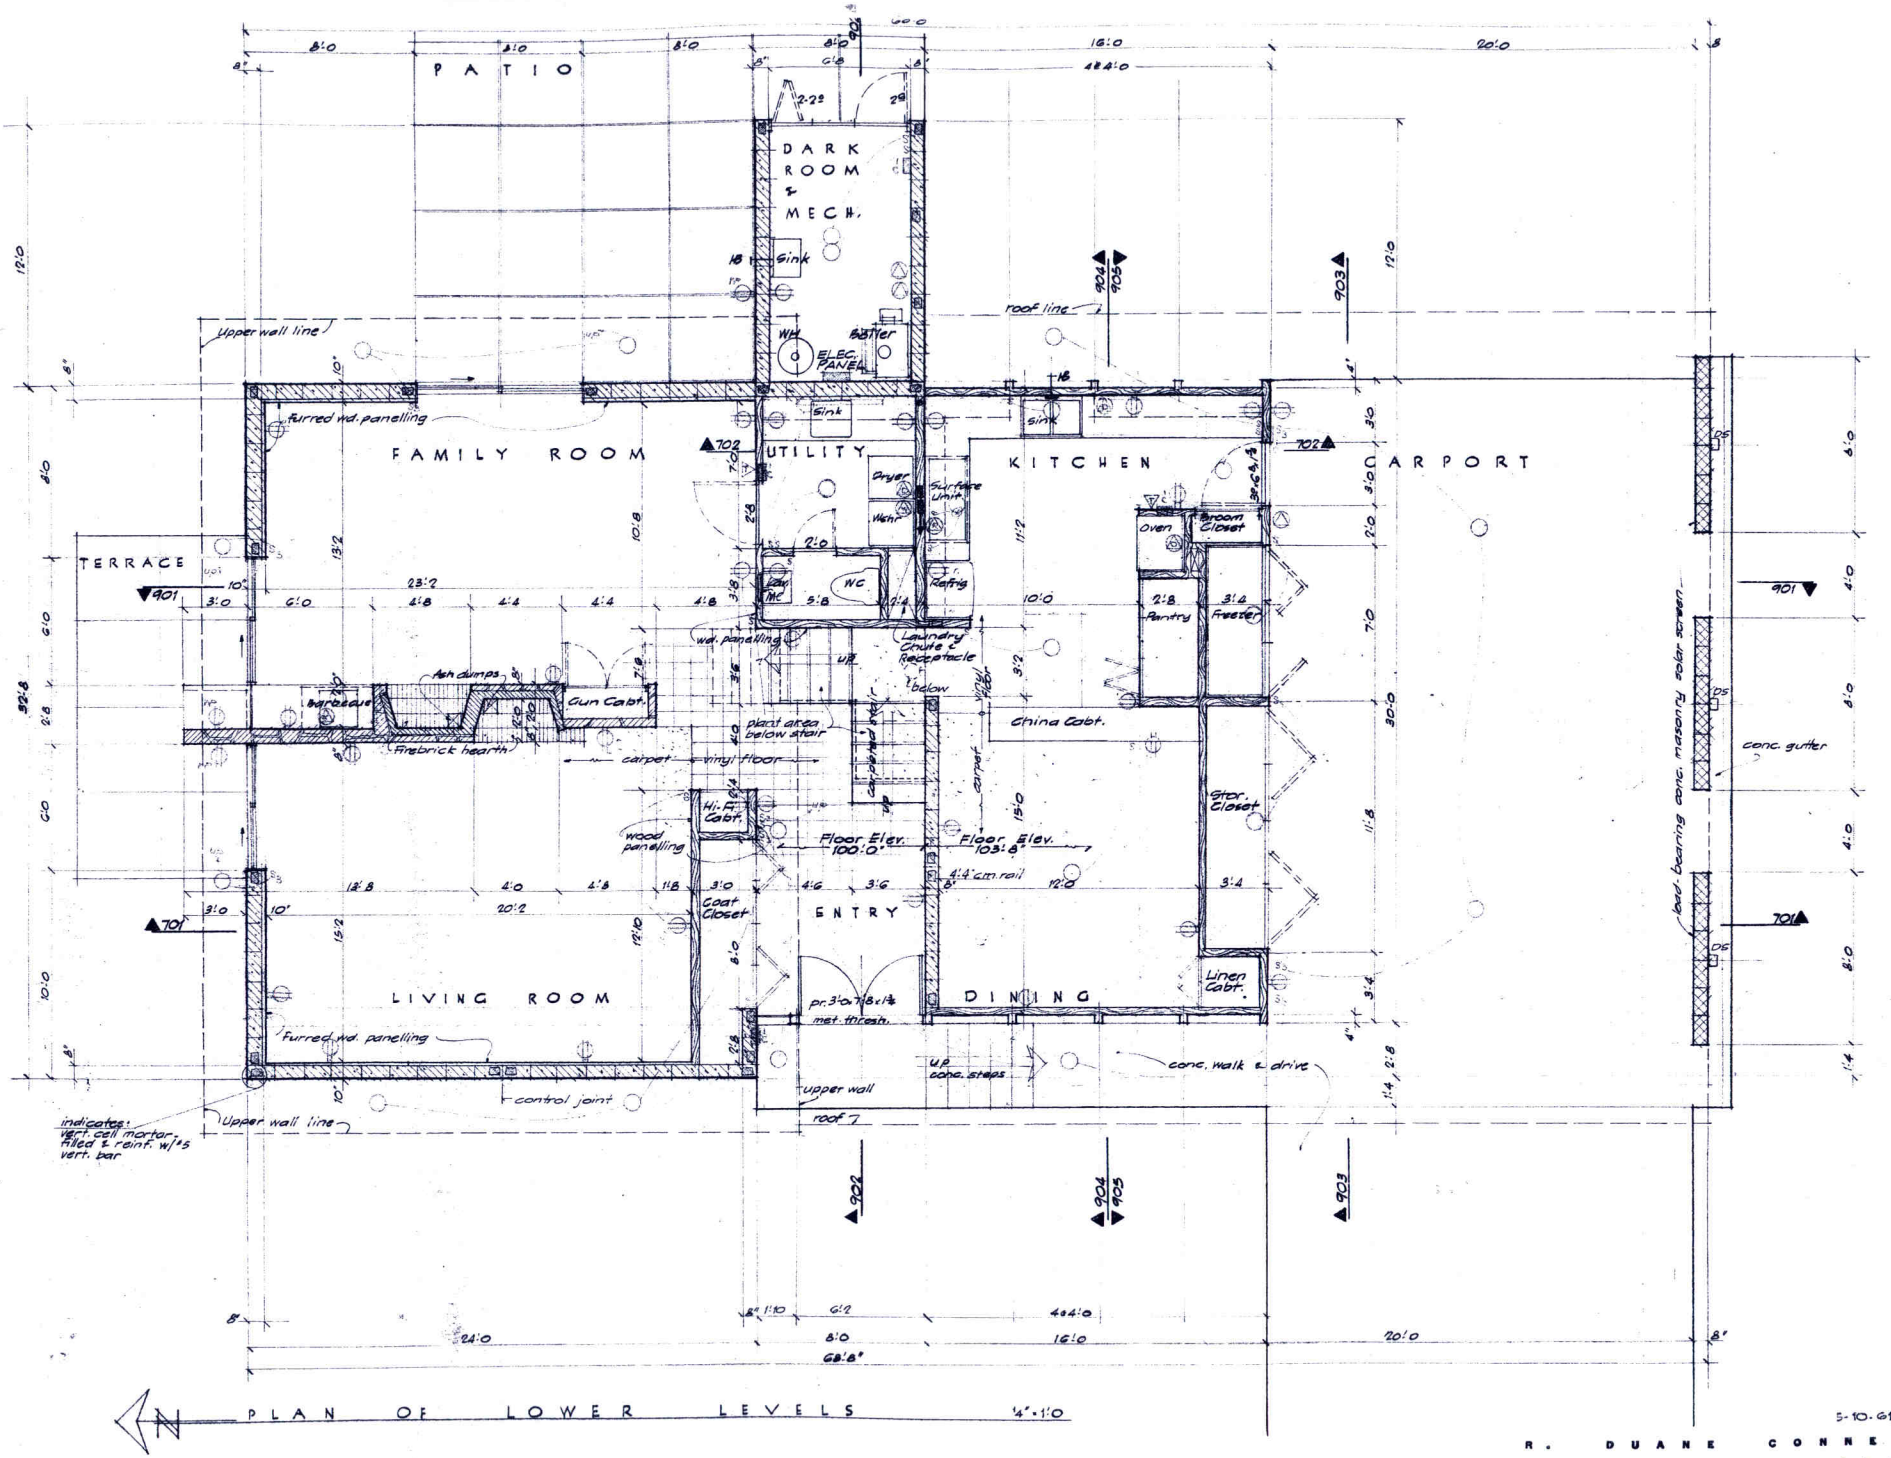

5-10-61

R. DUANE CONNER
ARCHITECT A.I.A.
1219 NORTHWEST 50 OKLAHOMA CITY 18